1 3D View 1

NORTHERN SHIELD
DEVELOPMENT CORPORATION

www.autodesk.com/revit

No.	Description	Date

20 ALBION LANE,
TINY ON

Project Name

Front view

Project number	0001
Date	March 10, 2021
Drawn by	NSDC JOEL LECLAIR
Checked by	Checker

A100

Scale

2021-03-10 4:39:35 PM

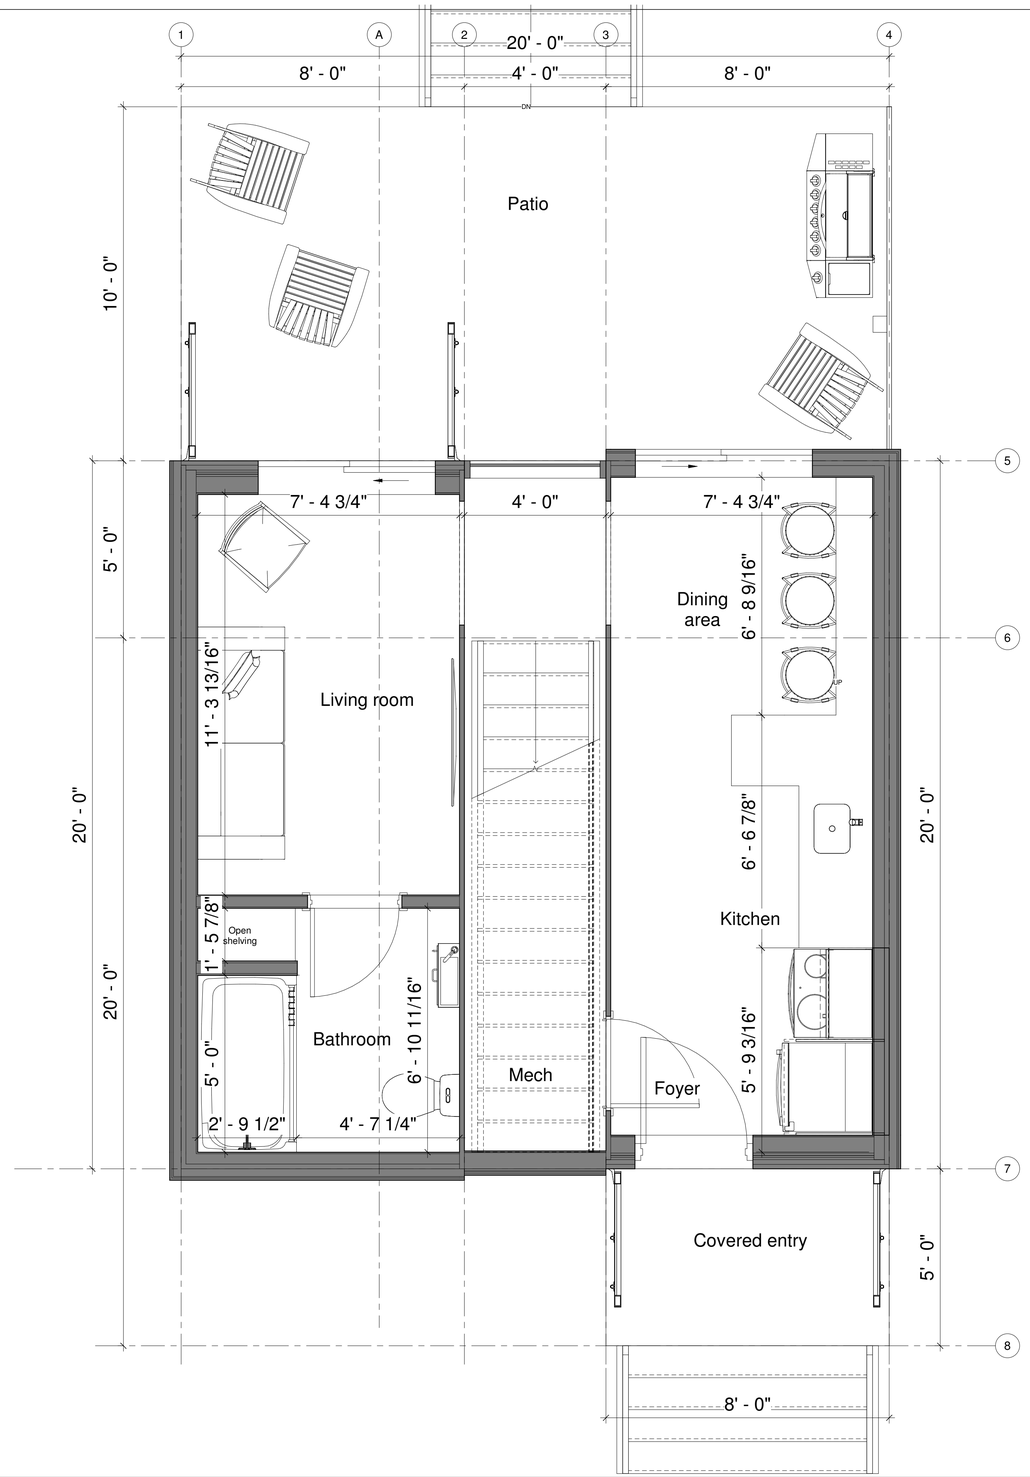

NORTHERN SHIELD
DEVELOPMENT CORPORATION

www.autodesk.com/revit

No.	Description	Date

20 ALBION LANE, TINY ON

Project Name

Level 1

Project number	0001
Date	March 10, 2021
Drawn by	NSDC JOEL LECLAIR
Checked by	Checker

A101

Scale 3/4" = 1'-0"

2021-03-10 4:39:37 PM

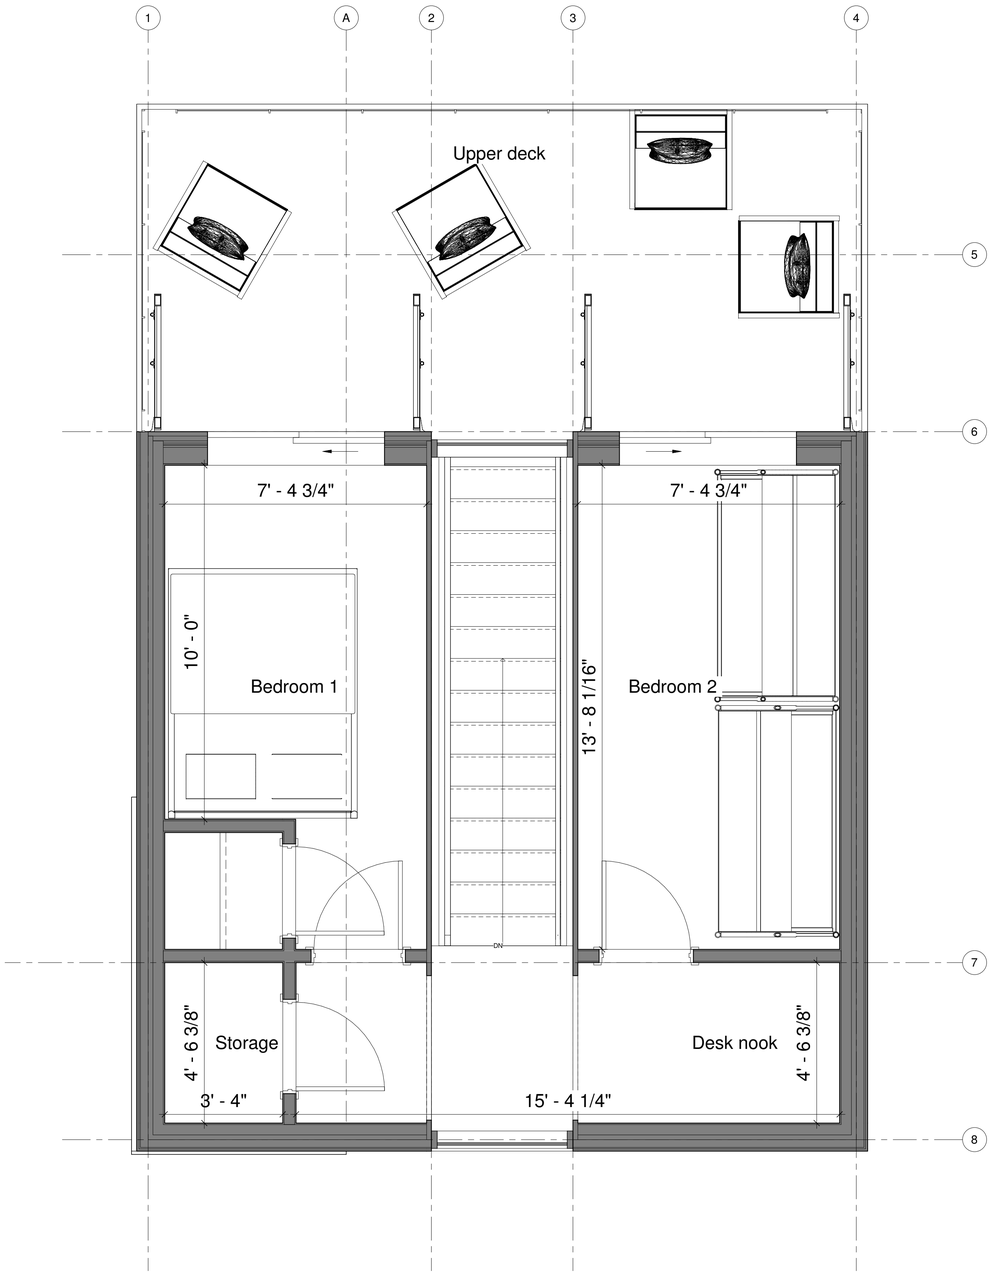

1 Level 2
3/4" = 1'-0"

NORTHERN SHIELD
DEVELOPMENT CORPORATION

www.autodesk.com/revit

No.	Description	Date

20 ALBION LANE,
TINY ON

Project Name

Level 2

Project number	0001
Date	March 10, 2021
Drawn by	NSDC JOEL LECLAIR
Checked by	Checker

A102

Scale	3/4" = 1'-0"

2021-03-10 4:39:58 PM

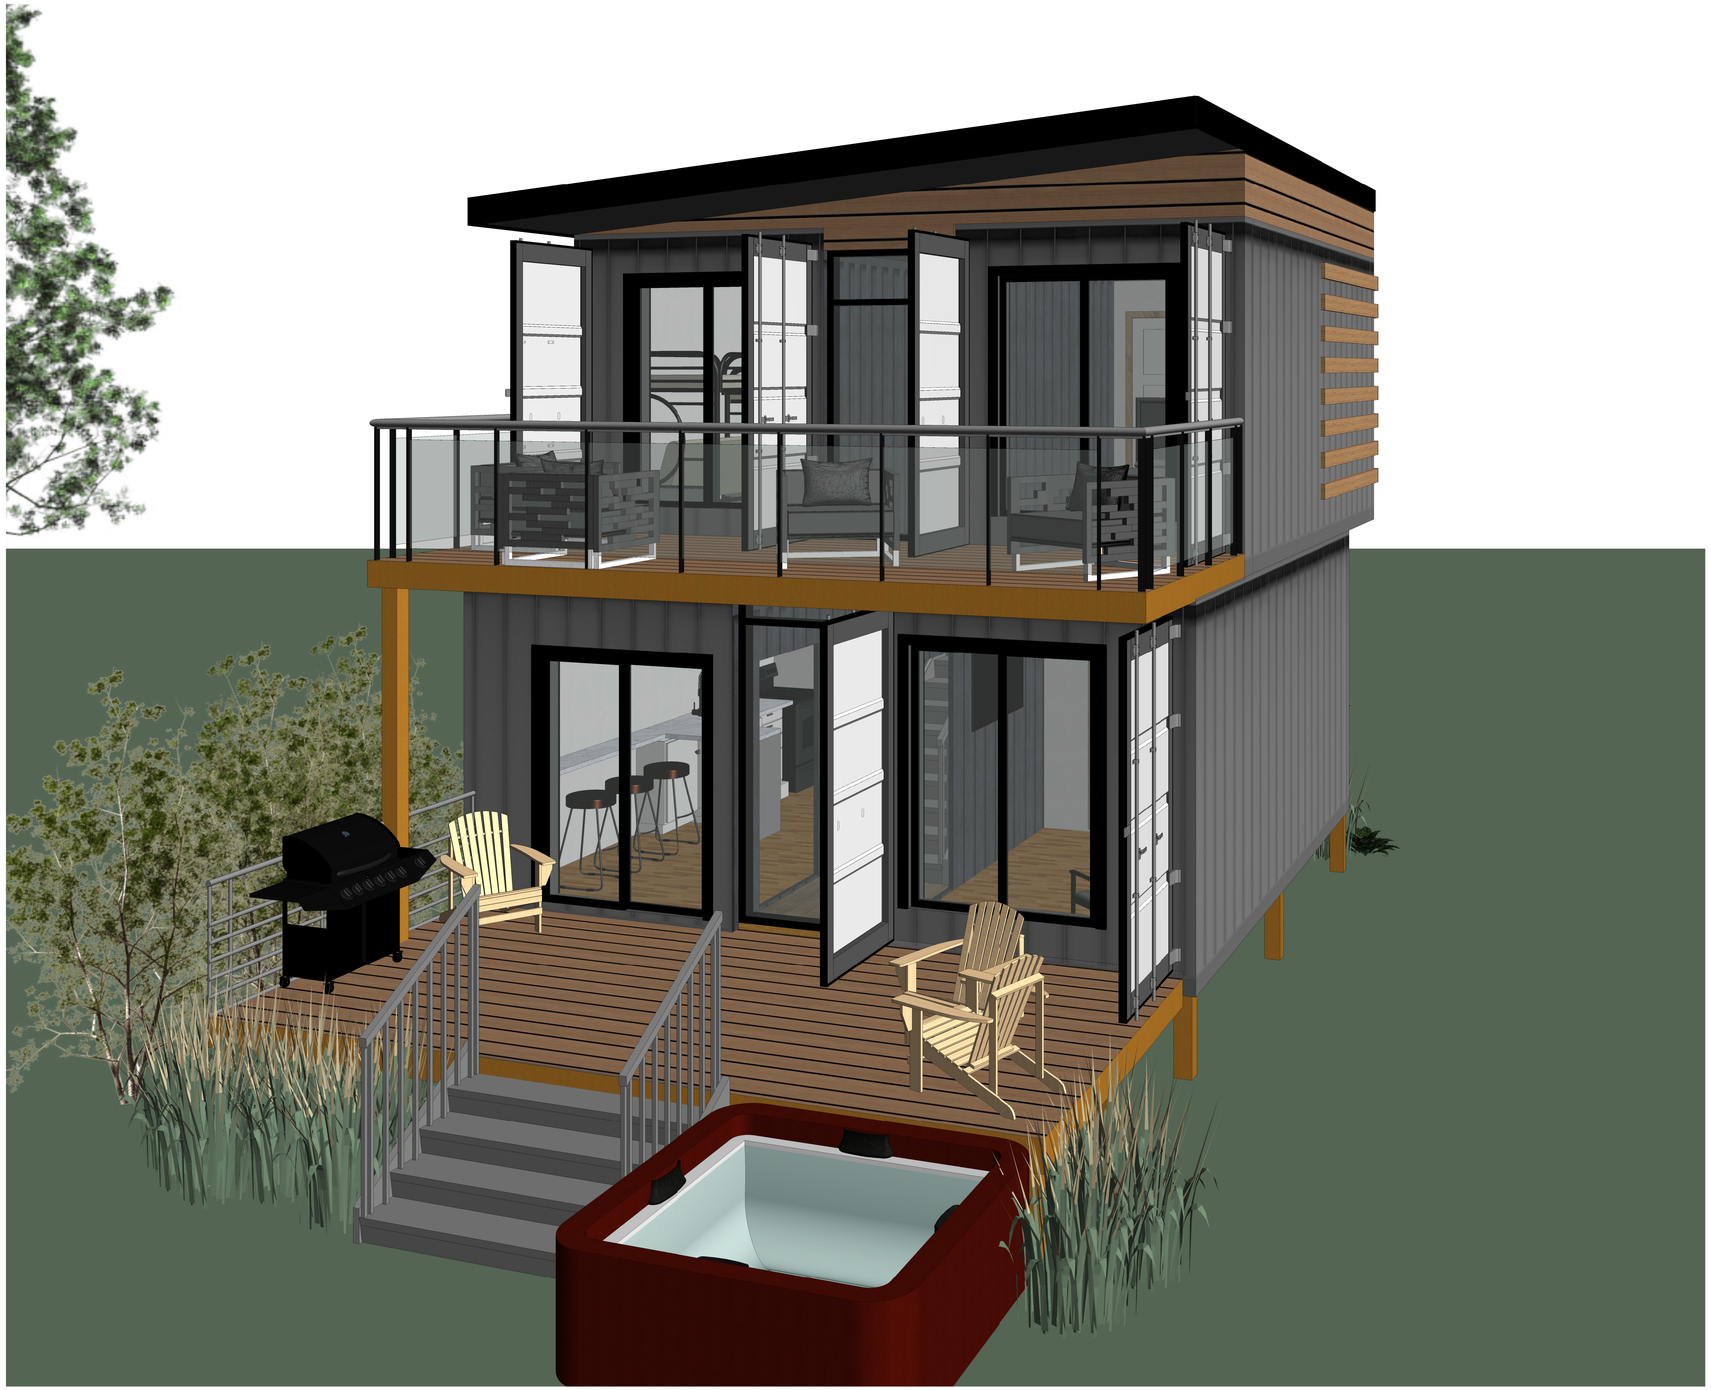

1 3D View 3

NORTHERN SHIELD
DEVELOPMENT CORPORATION

www.autodesk.com/revit

No.	Description	Date

20 ALBION LANE,
TINY ON

Project Name

Back view

Project number	0001
Date	March 10, 2021
Drawn by	NSDC JOEL LECLAIR
Checked by	Checker

A103

Scale

2021-03-10 4:40:50 PM